1 AREA B FLOOR PATTERN PLAN
ID2.3W | ID2.6W SCALE: 3/16" = 1'-0"

3 DETAIL OF VCT PATTERN REPEAT
ID2.6W | ID2.6W SCALE: 1/2" = 1'-0"

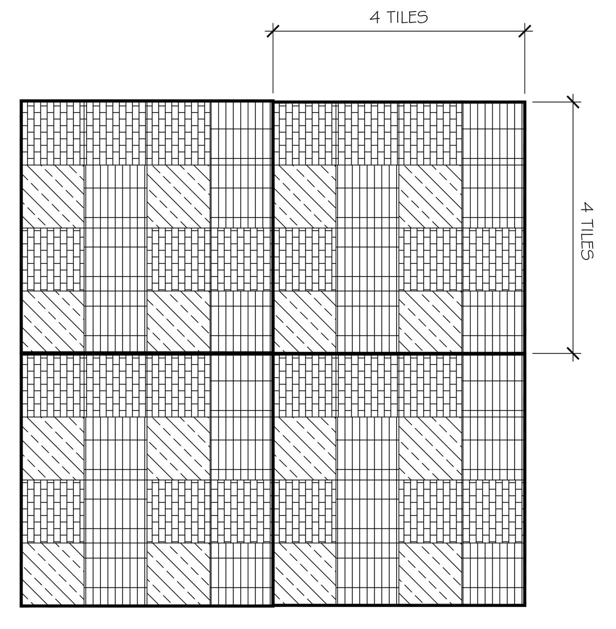

2 AREA C FLOOR PATTERN PLAN
ID2.3W | ID2.6W SCALE: 3/16" = 1'-0"

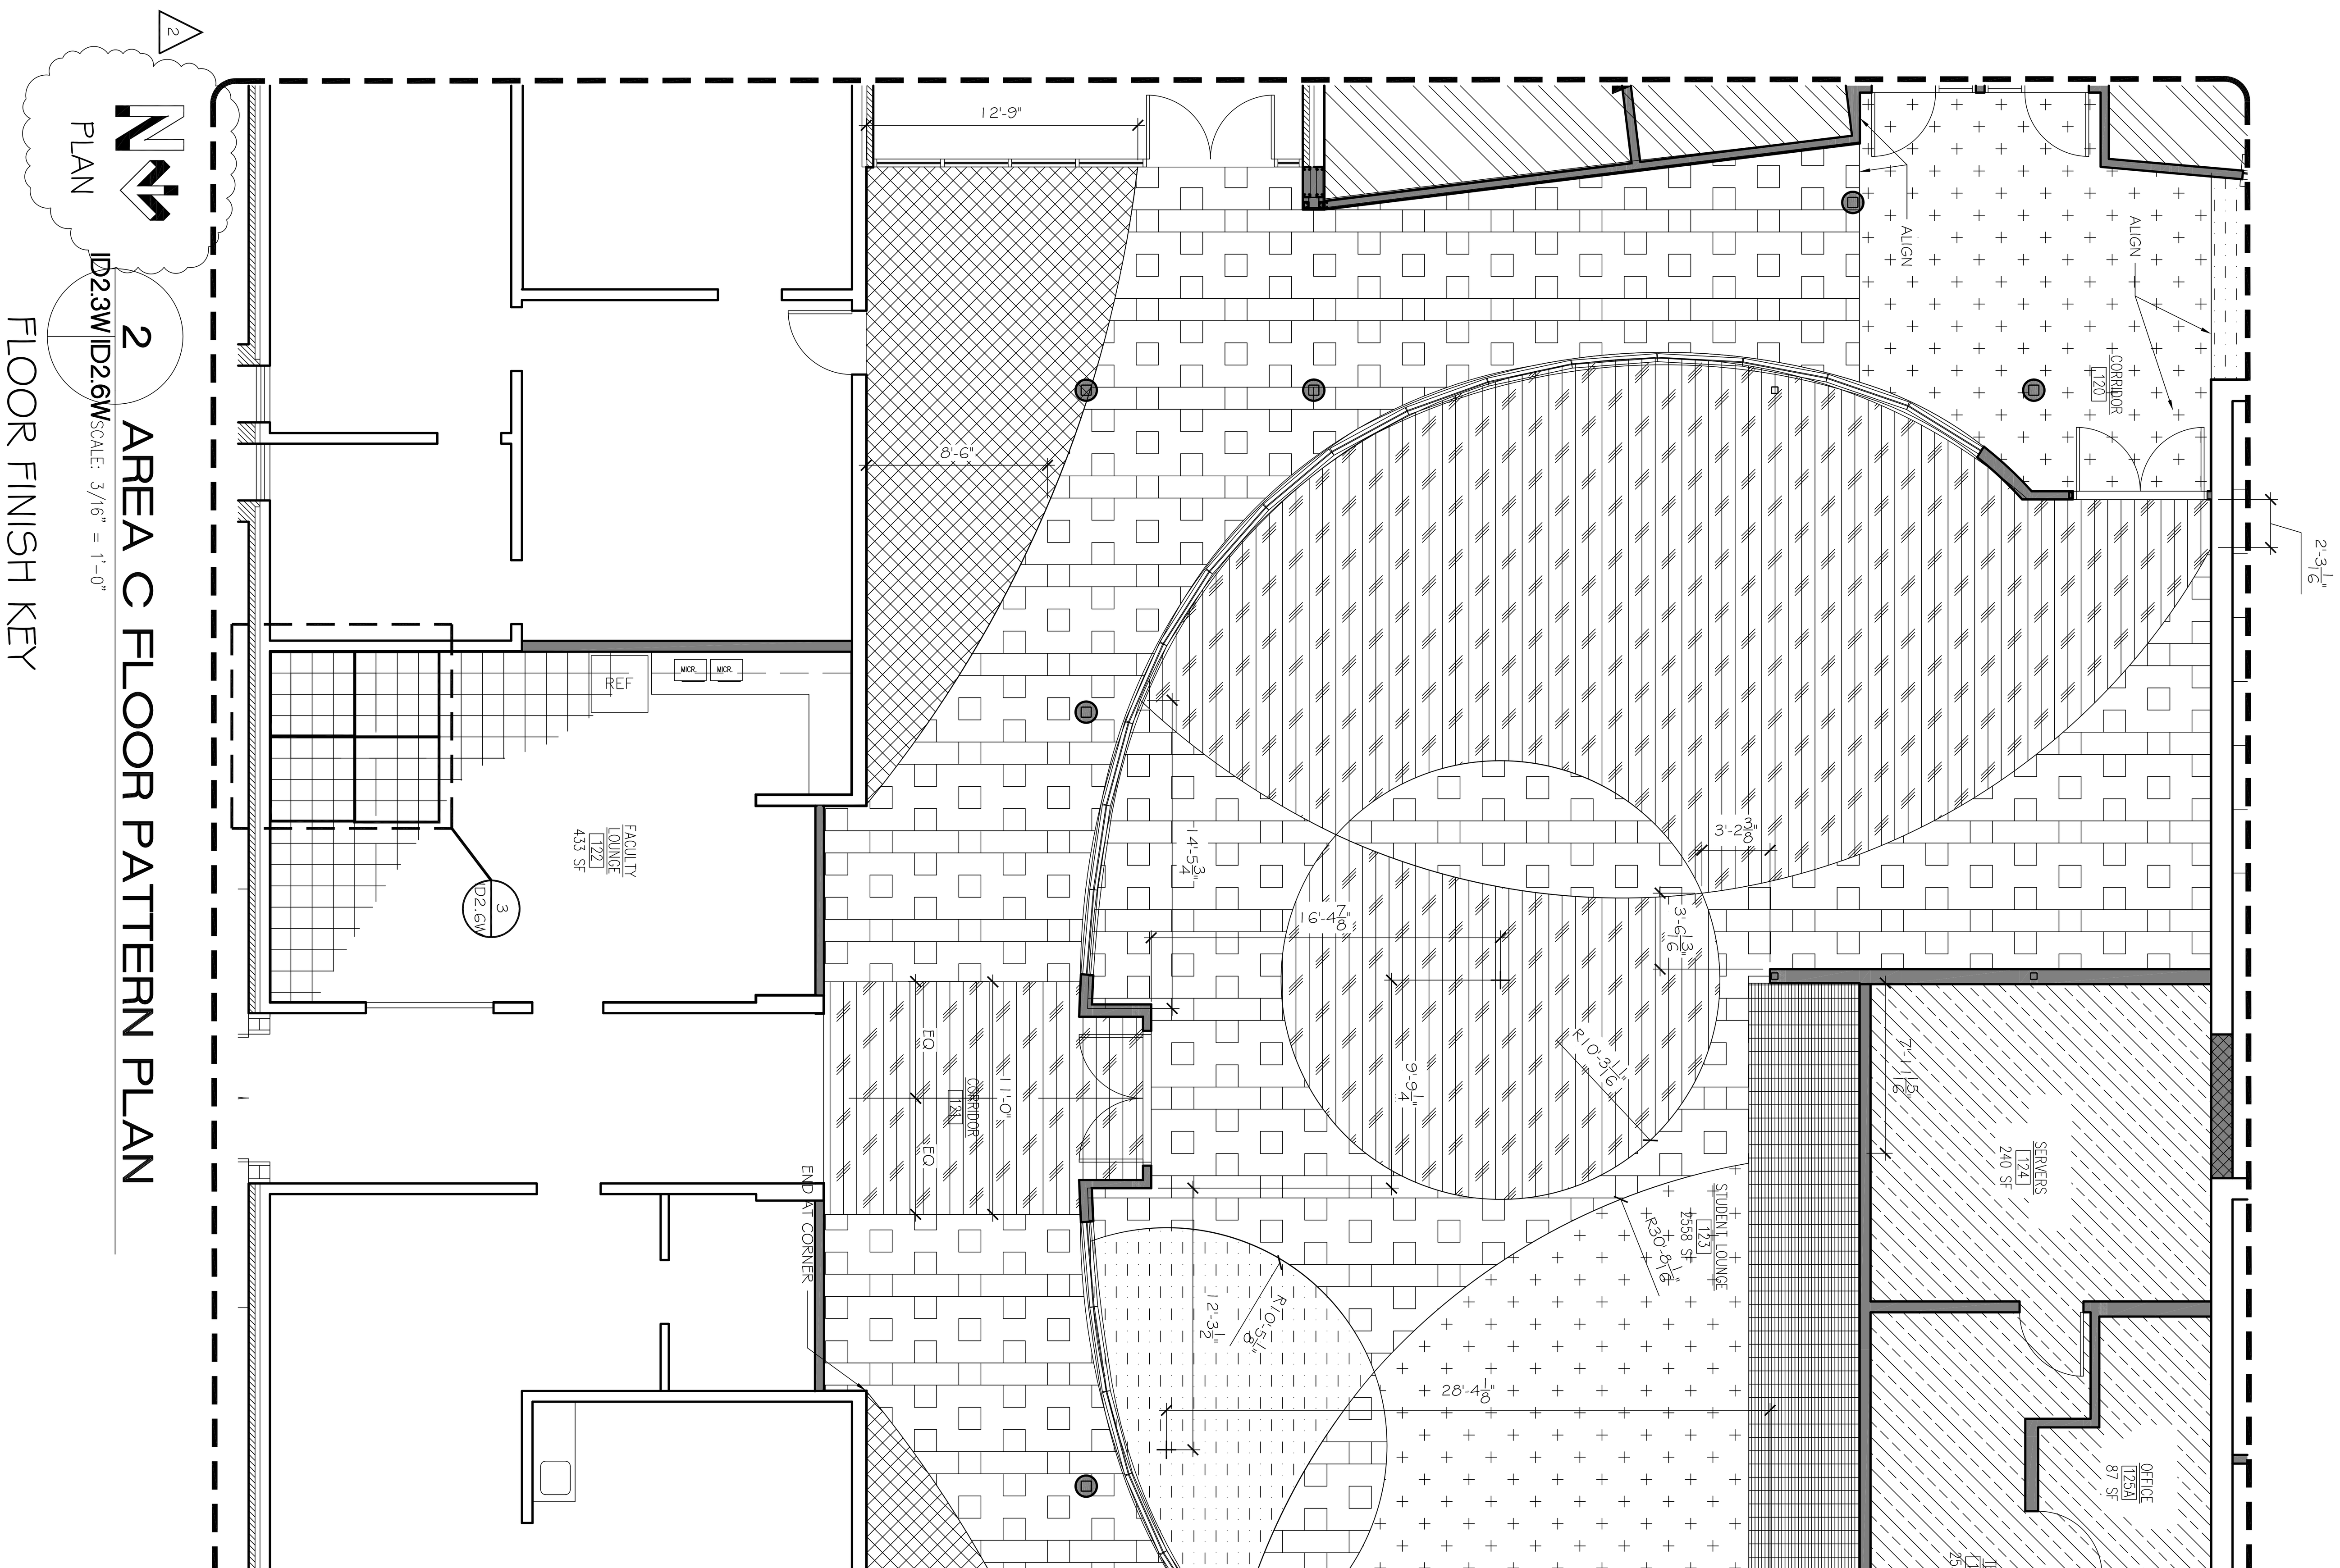

FLOOR FINISH KEY

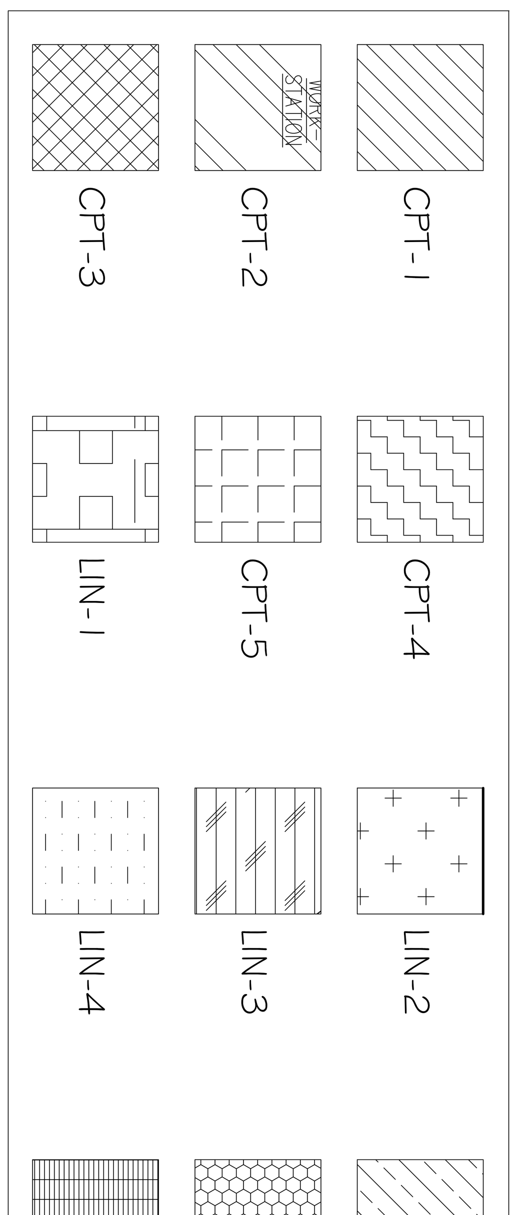

KSA
Interior Design
Post Office Box 2125
Glen Allen, VA 23058
p: 804.527.0131
f: 804.527.0623
ksainteriors.com

Sheet		Revisions		Date:	
ID2.6W		NO.	DATE	JAN. 13, 2010	WARSAW CAMPUS
File Number		2	3-3-2010		AREAS B AND C FLOOR PATTERN PLAN
09004-WARSAW-SHT-CDSET					

RAPPAHANNOCK
COMMUNITY COLLEGE
CAMPUS RENOVATIONS
WARSAW + GLENNS, VIRGINIA
PC: 260-17712

nbj ARCHITECTURE
A Professional Limited Company
GROVE PARK SQUARE
11537-B NUCKOLS ROAD
Richmond, Virginia 23059
☏(804) 273-9811 fax: (804) 273-9843